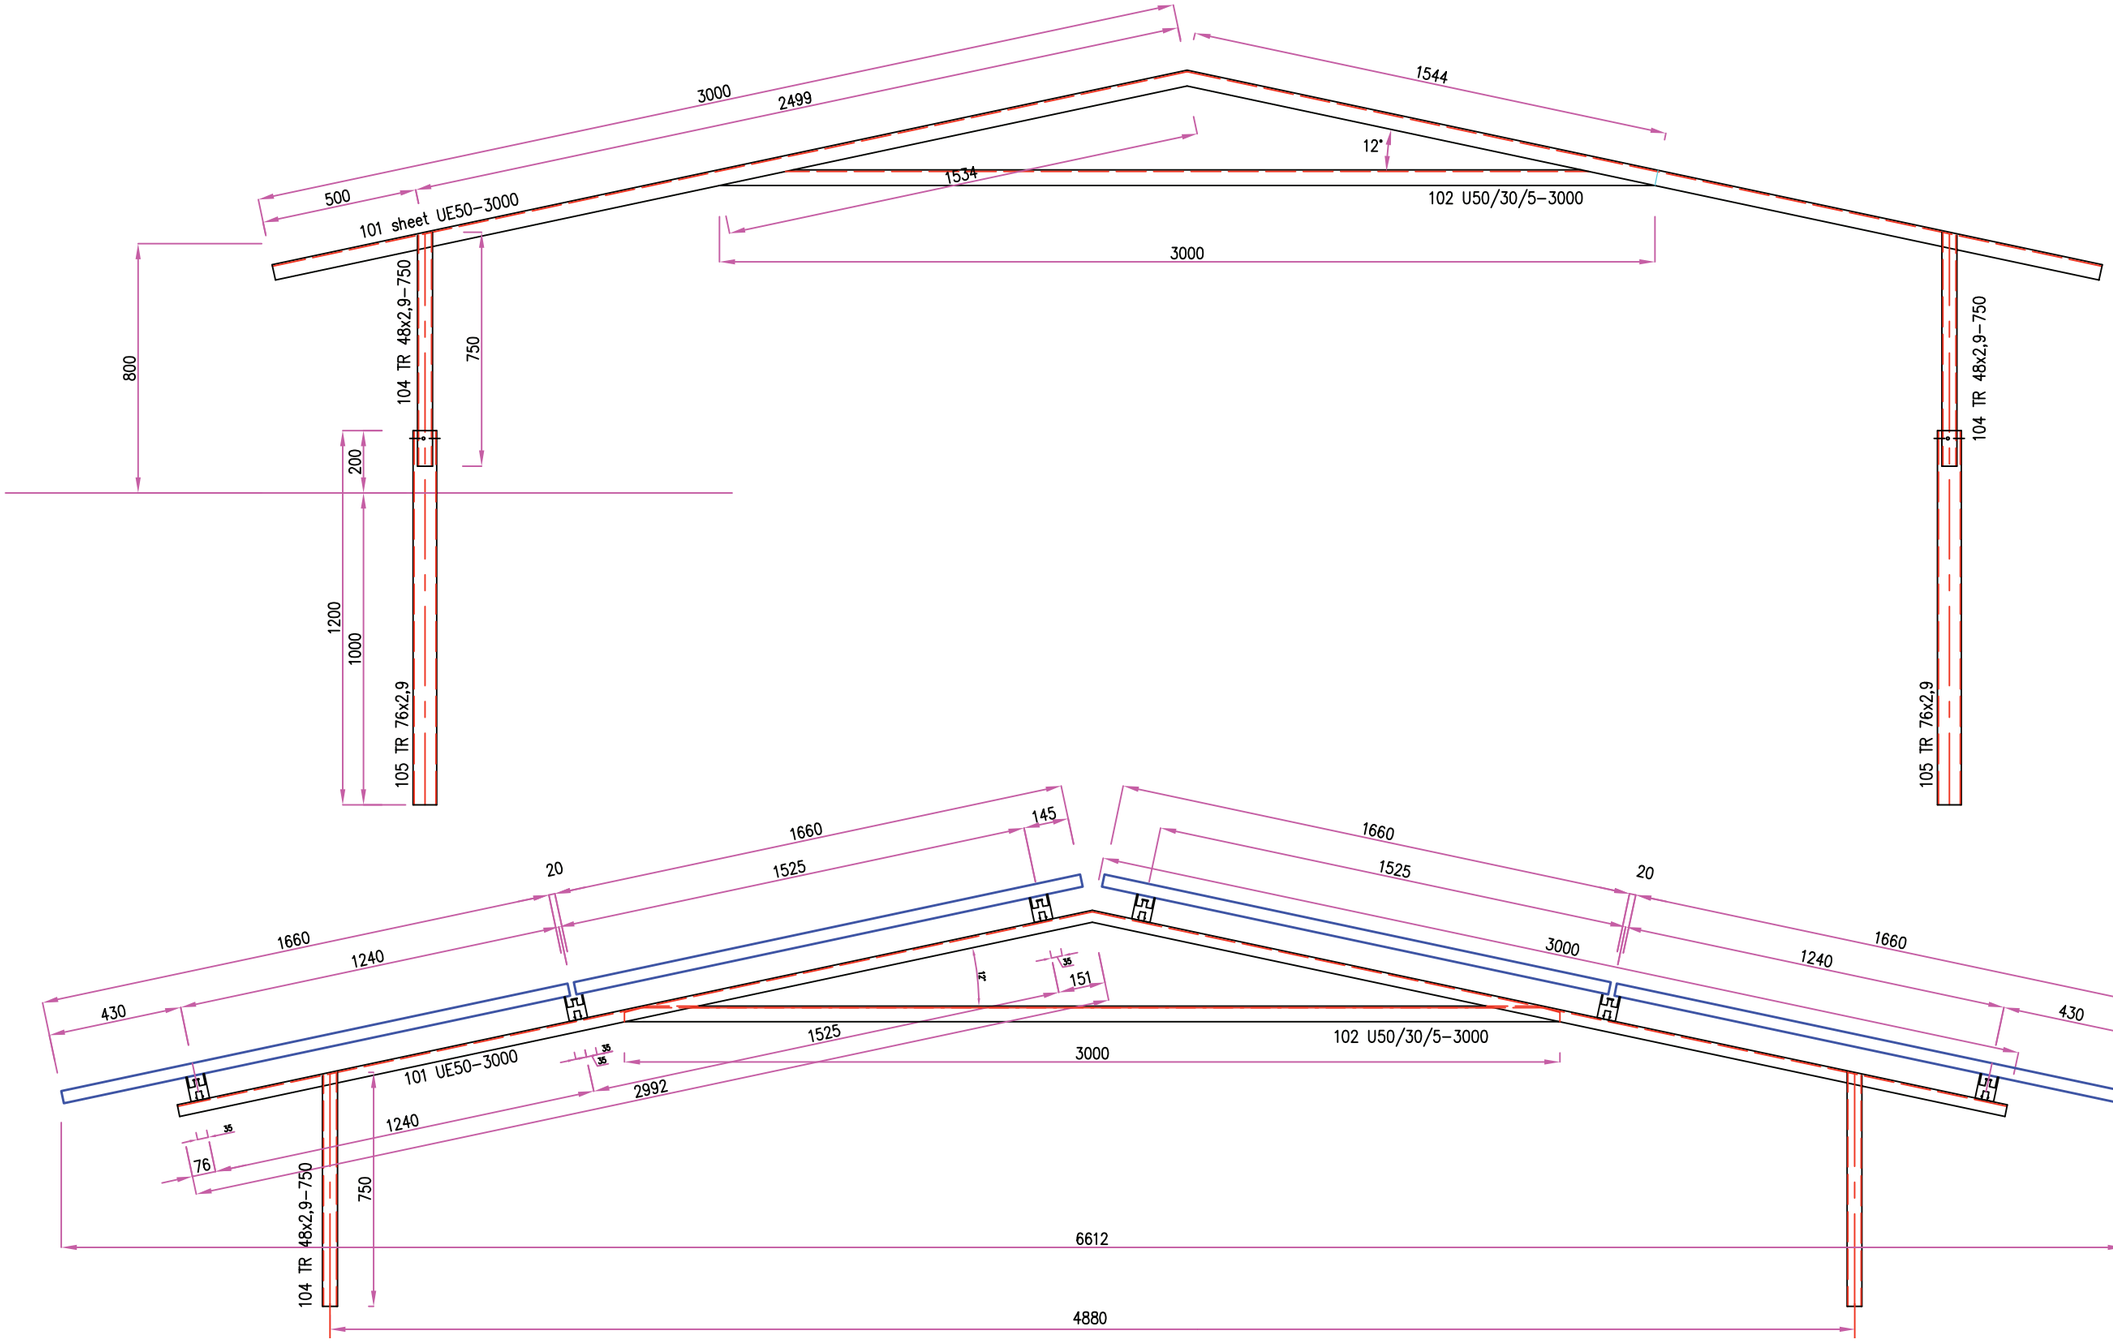

chief designer	designer	prooved	p.u.r.e.	
Ing. Martin Kuchárik	Ing. Jozef RECKÝ	Ing. Martin Kuchárik		
P.U.R.E,s.r.o., Bellova 25, 831 01 Bratislava, SLOVAKIA			format	2 A4
GROUND-MOUNTING CONSTRUCTION			date	09/2016
PV PLANT			projekt	VD
			arch. č.	
STEEL STRUCTURES			measure	1:20
PV PANEL HOLDER			plate	ST 01